




Hasdalgata 12

Dato: 10.04.2018


Målestokk: 1:250

Koordinatsystem: UTM 32N


REV. 12. APRIL 2018 MAL 1:250, 2 A3

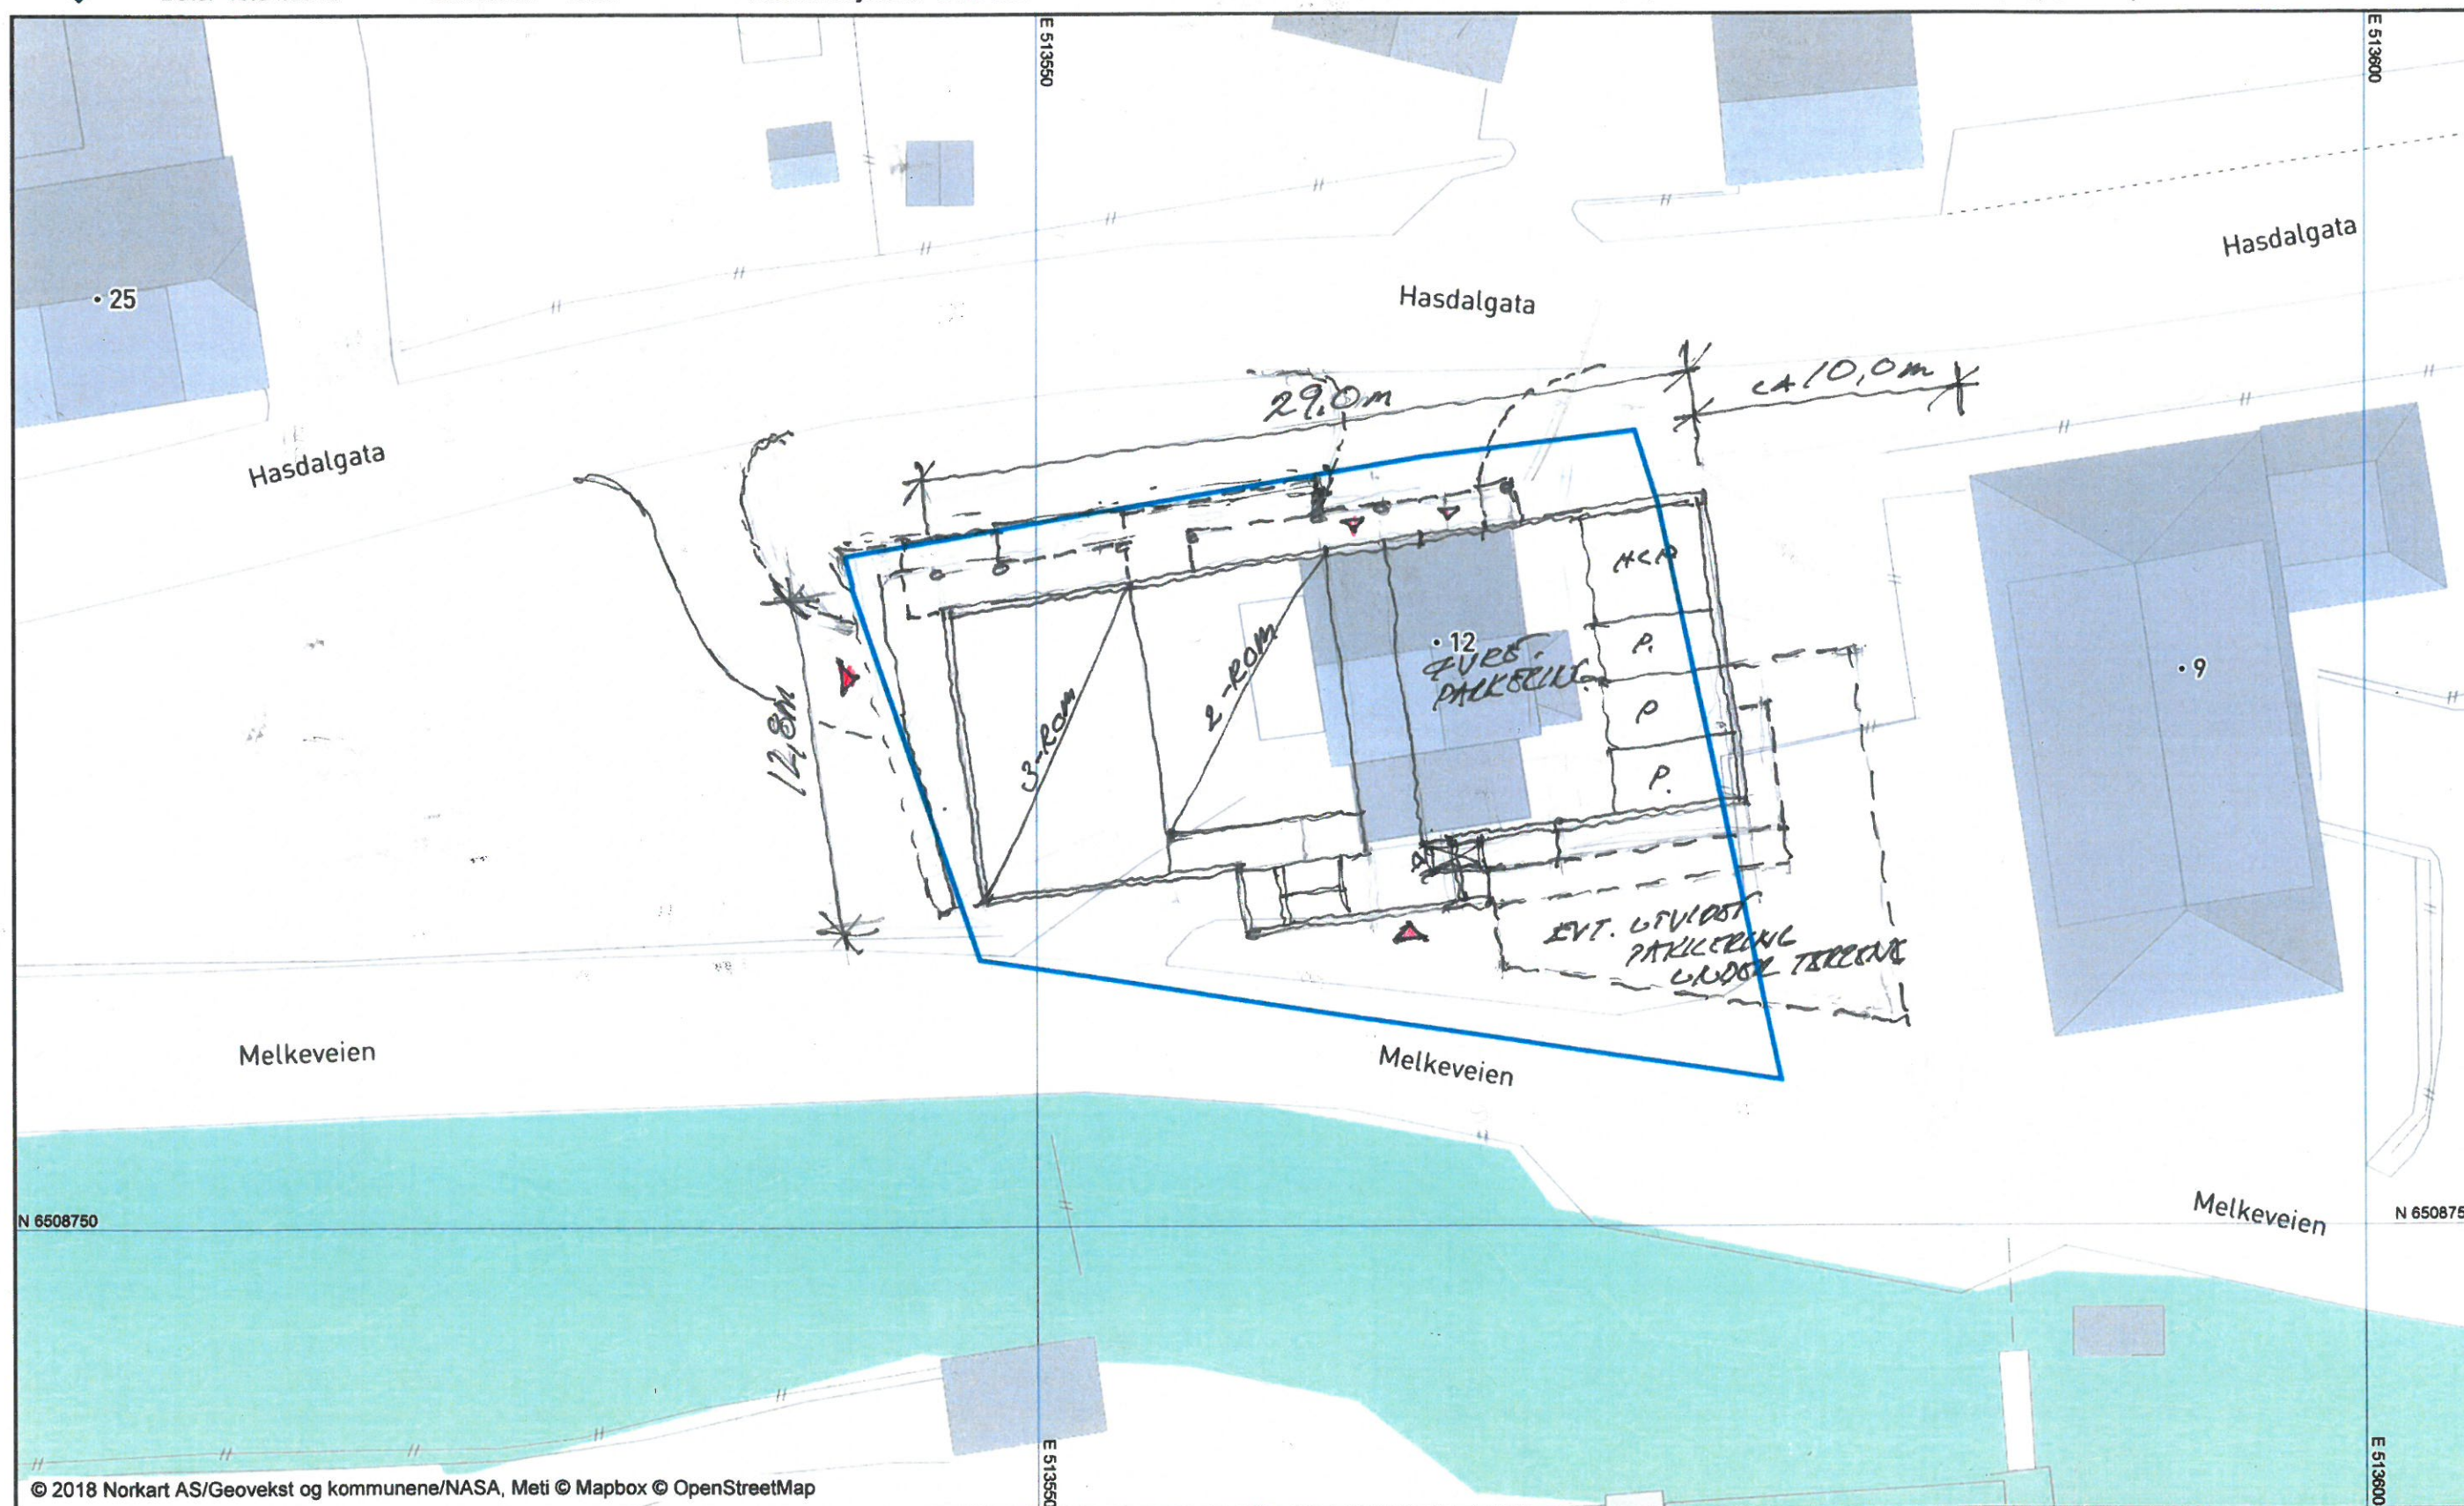


SKISSE NIVÅ 1 m. QVRS P-KJELLER

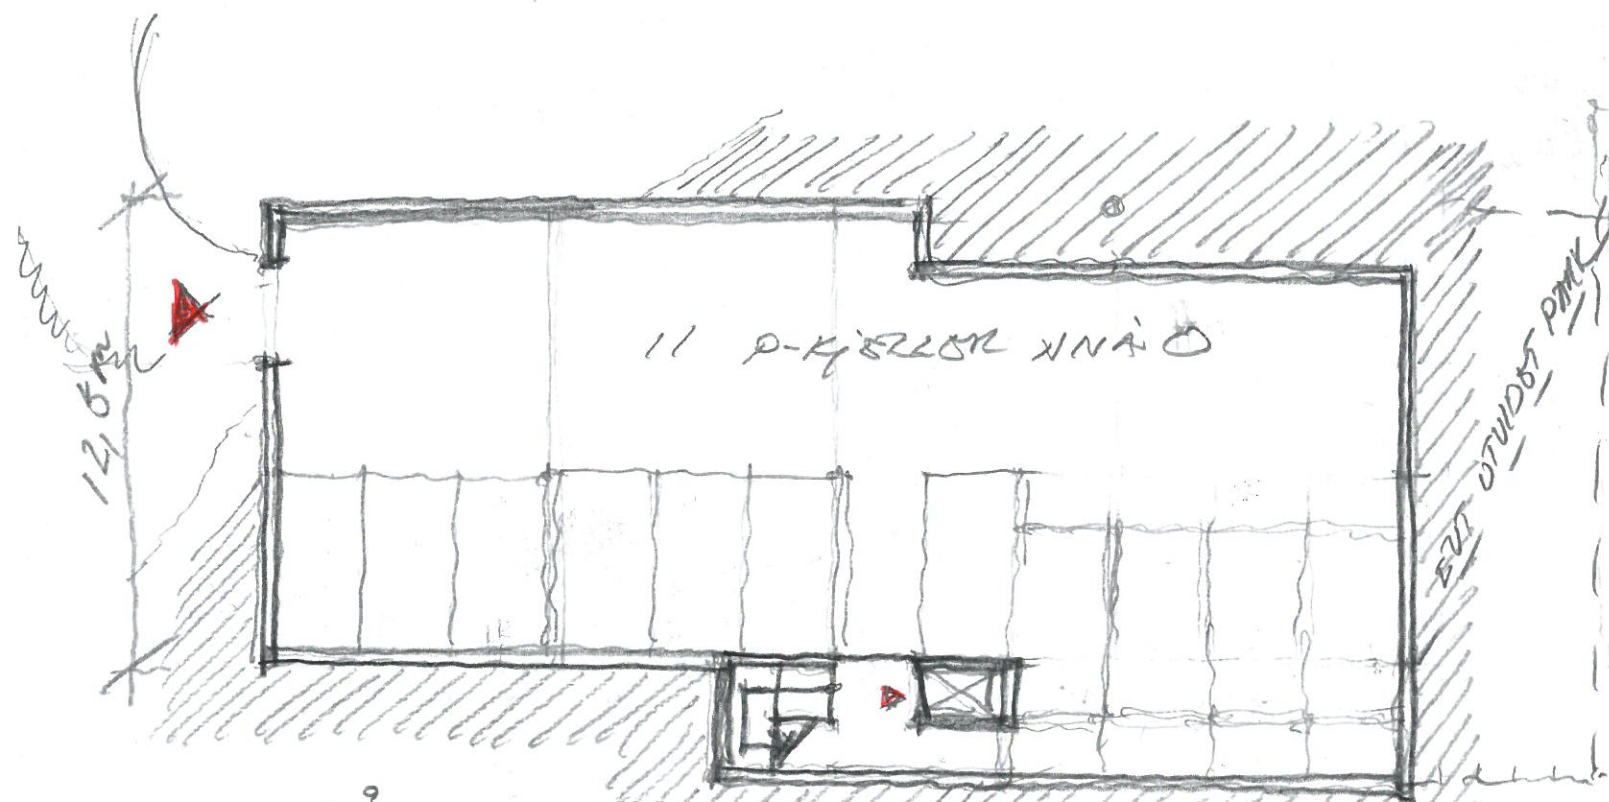


NIVÅ 0
7,2 7,2 7,2 7,2

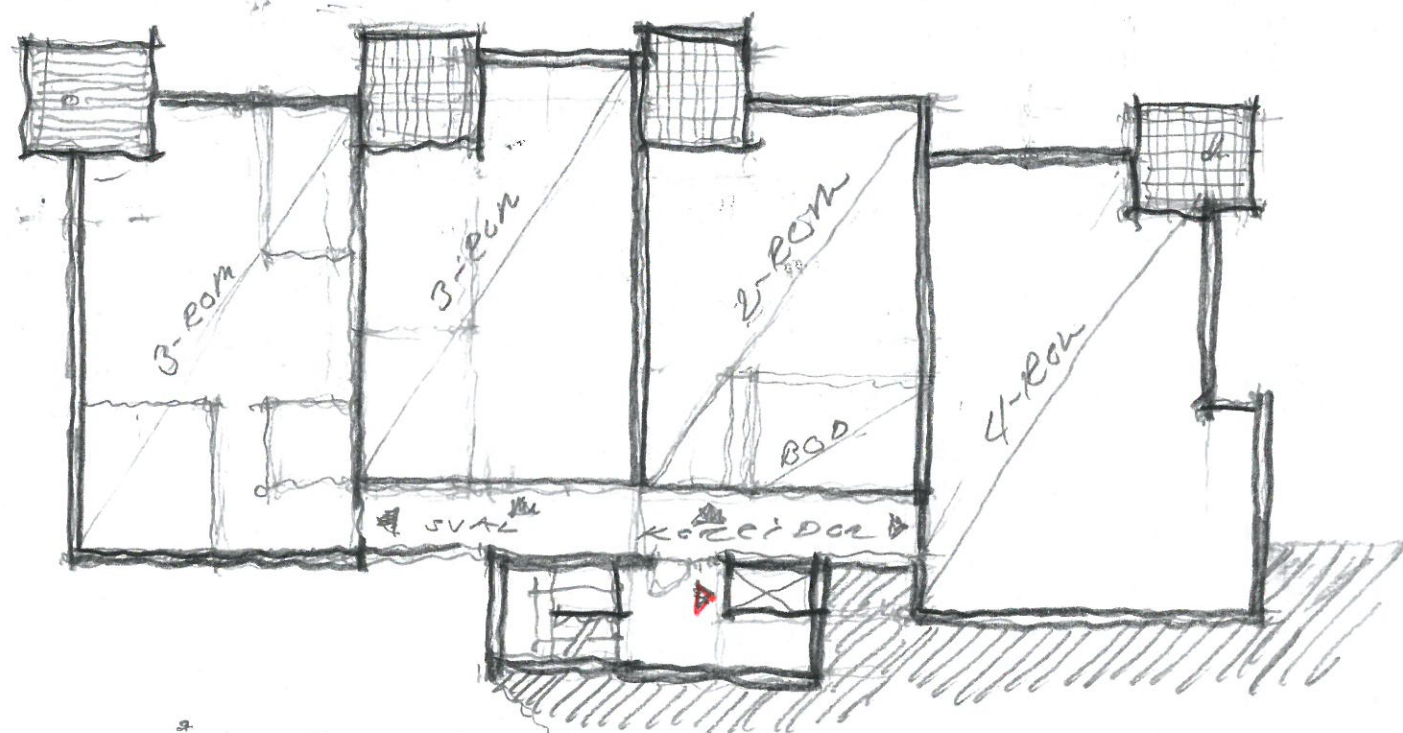

NIVÅ 3

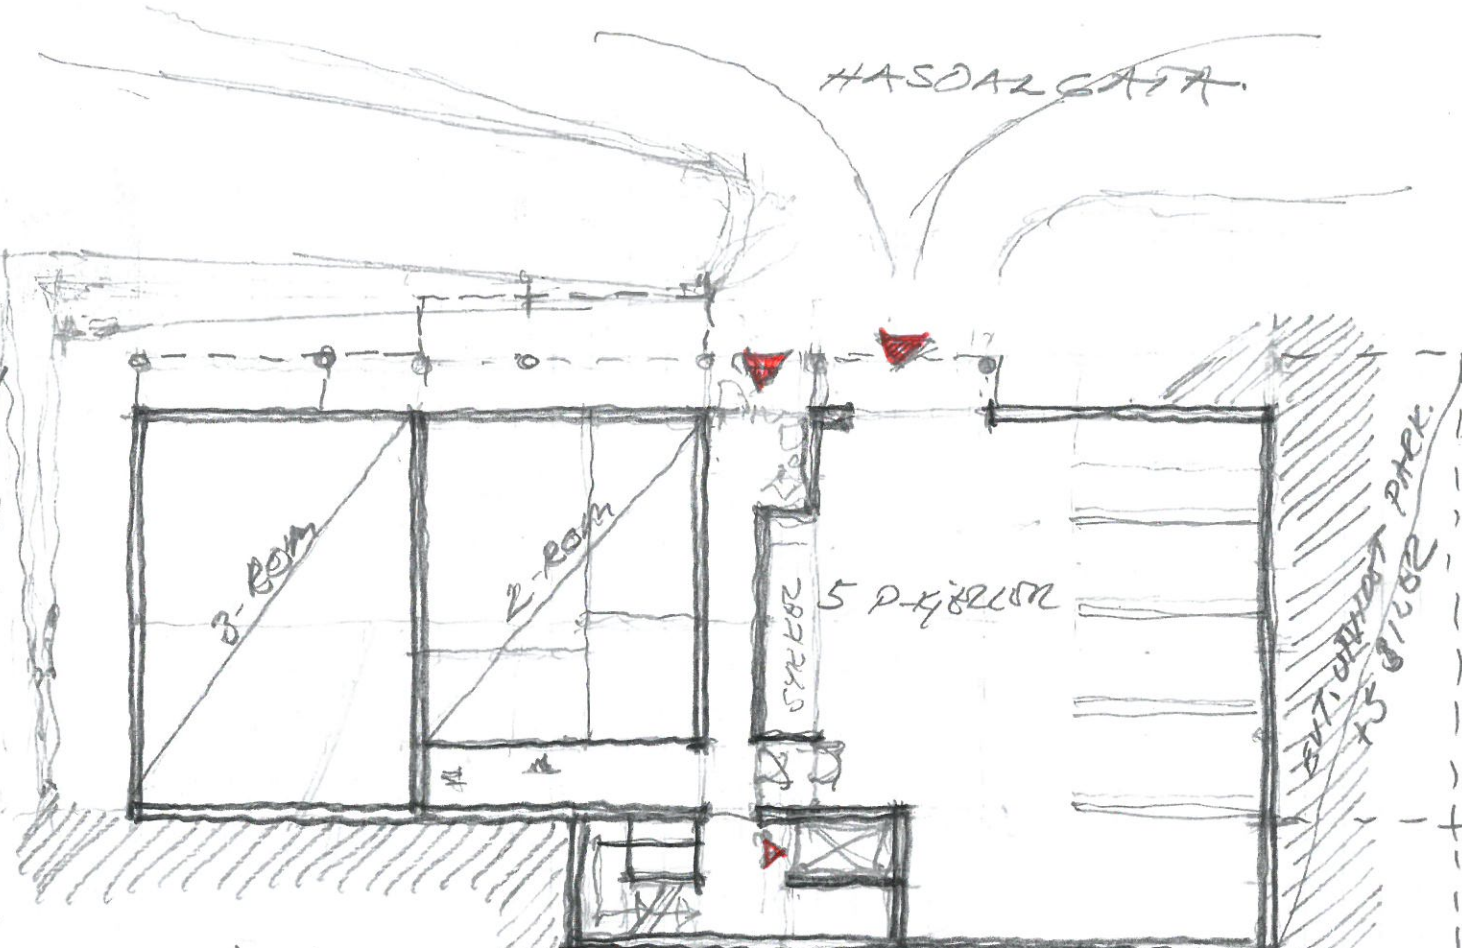


NIVÅ 1
7,2 7,2 7,2 7,2

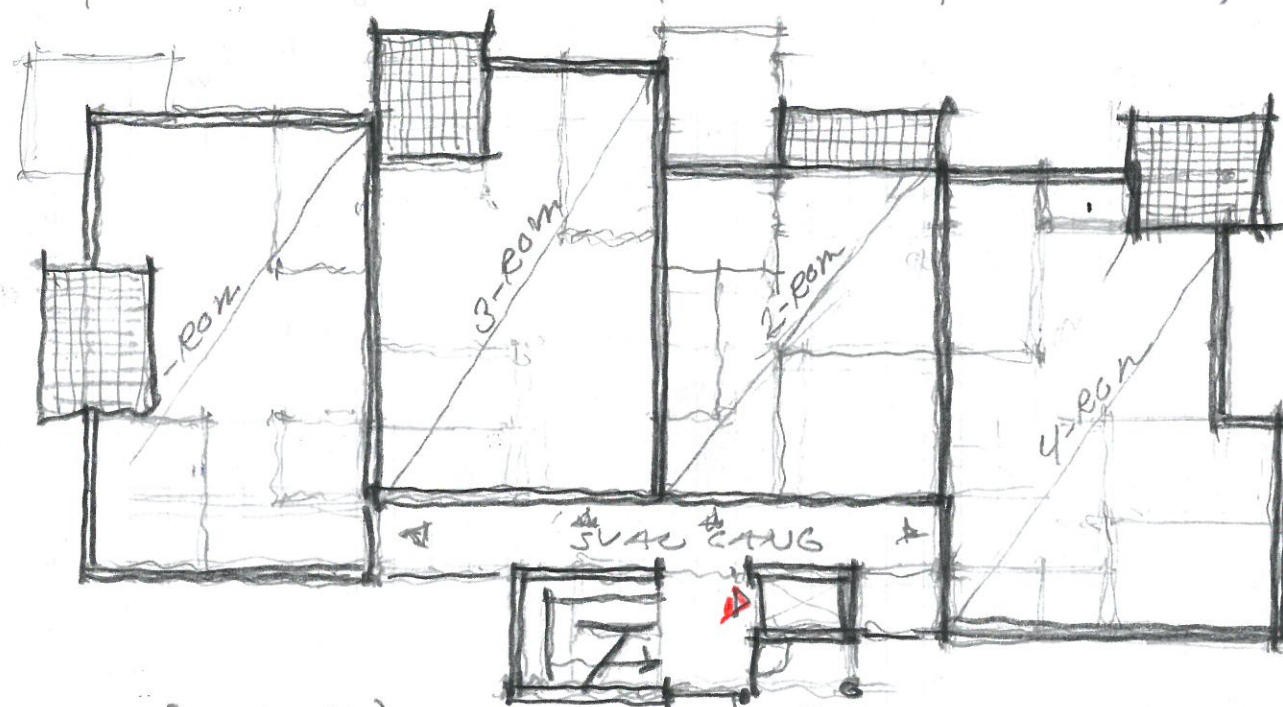

NIVÅ 4 (5)
20.12. APRIL 2018 MÅL 1:200 ~ A3

SKISSE HASOALSGATA 12-BISER
TYPISKE PLANER
OM 1/20m

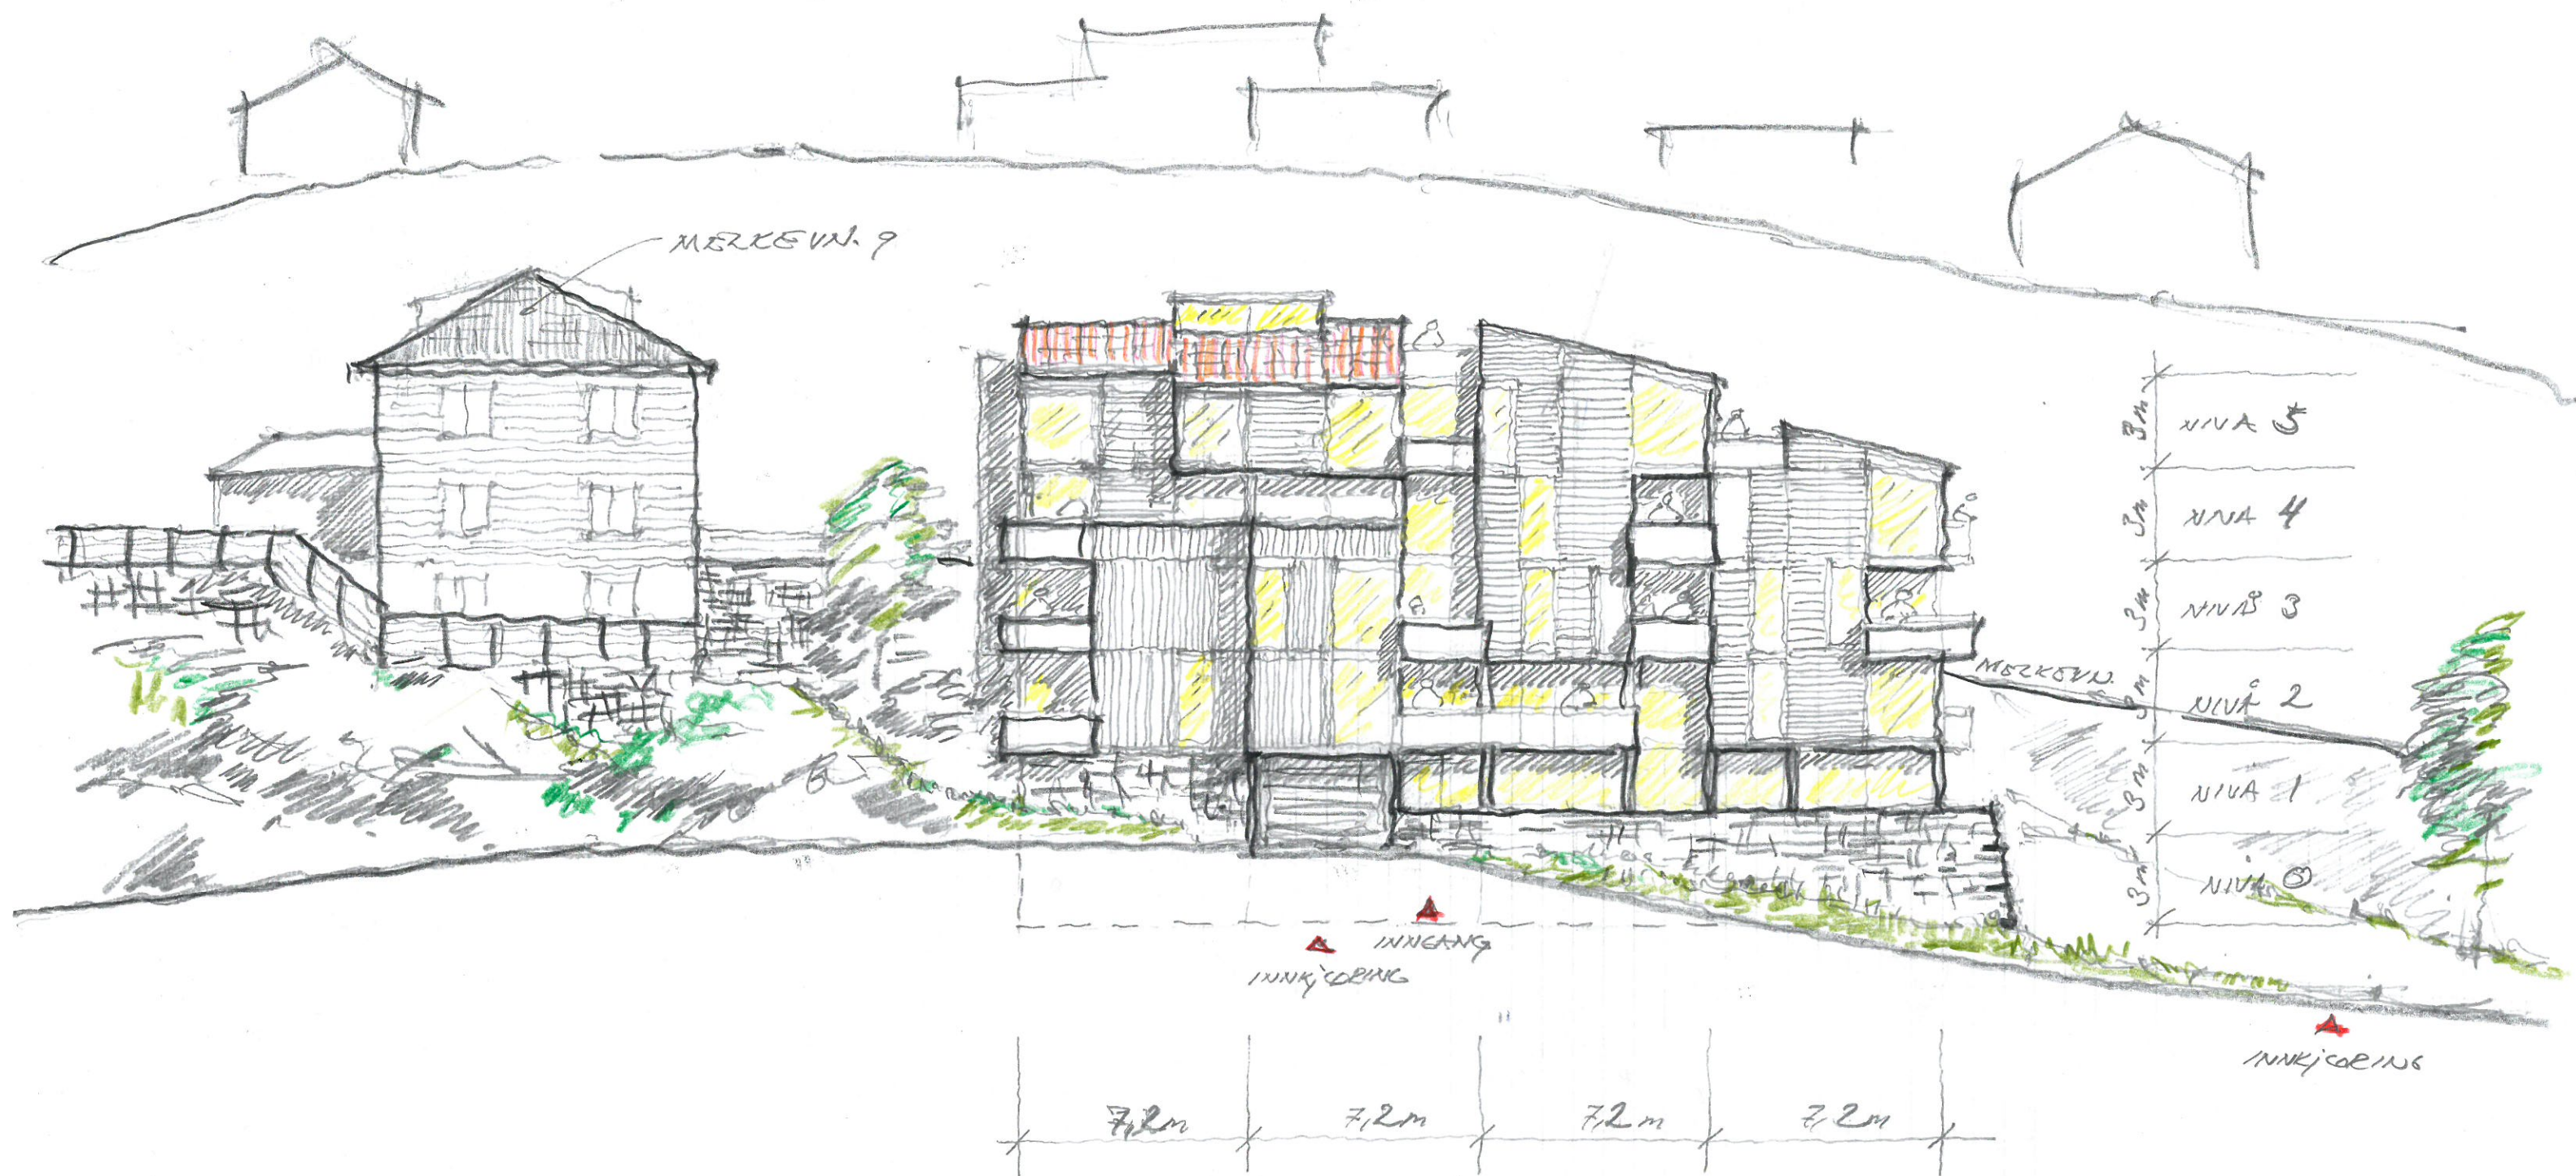


REV. 12. APRIL 2018 MA 1:200 = A3
 SKISSE HASDARCGATA 12-RISER
 FASADE/SNITT MOT NORD
 OM 1/100



12,5m 3m

28V 12. APRIL 2018 MÅL 1:200 & A3
 SKISSE HASDALGATA 12 ~ RISO
 FASADE MOT VEST
 OM 4/20h

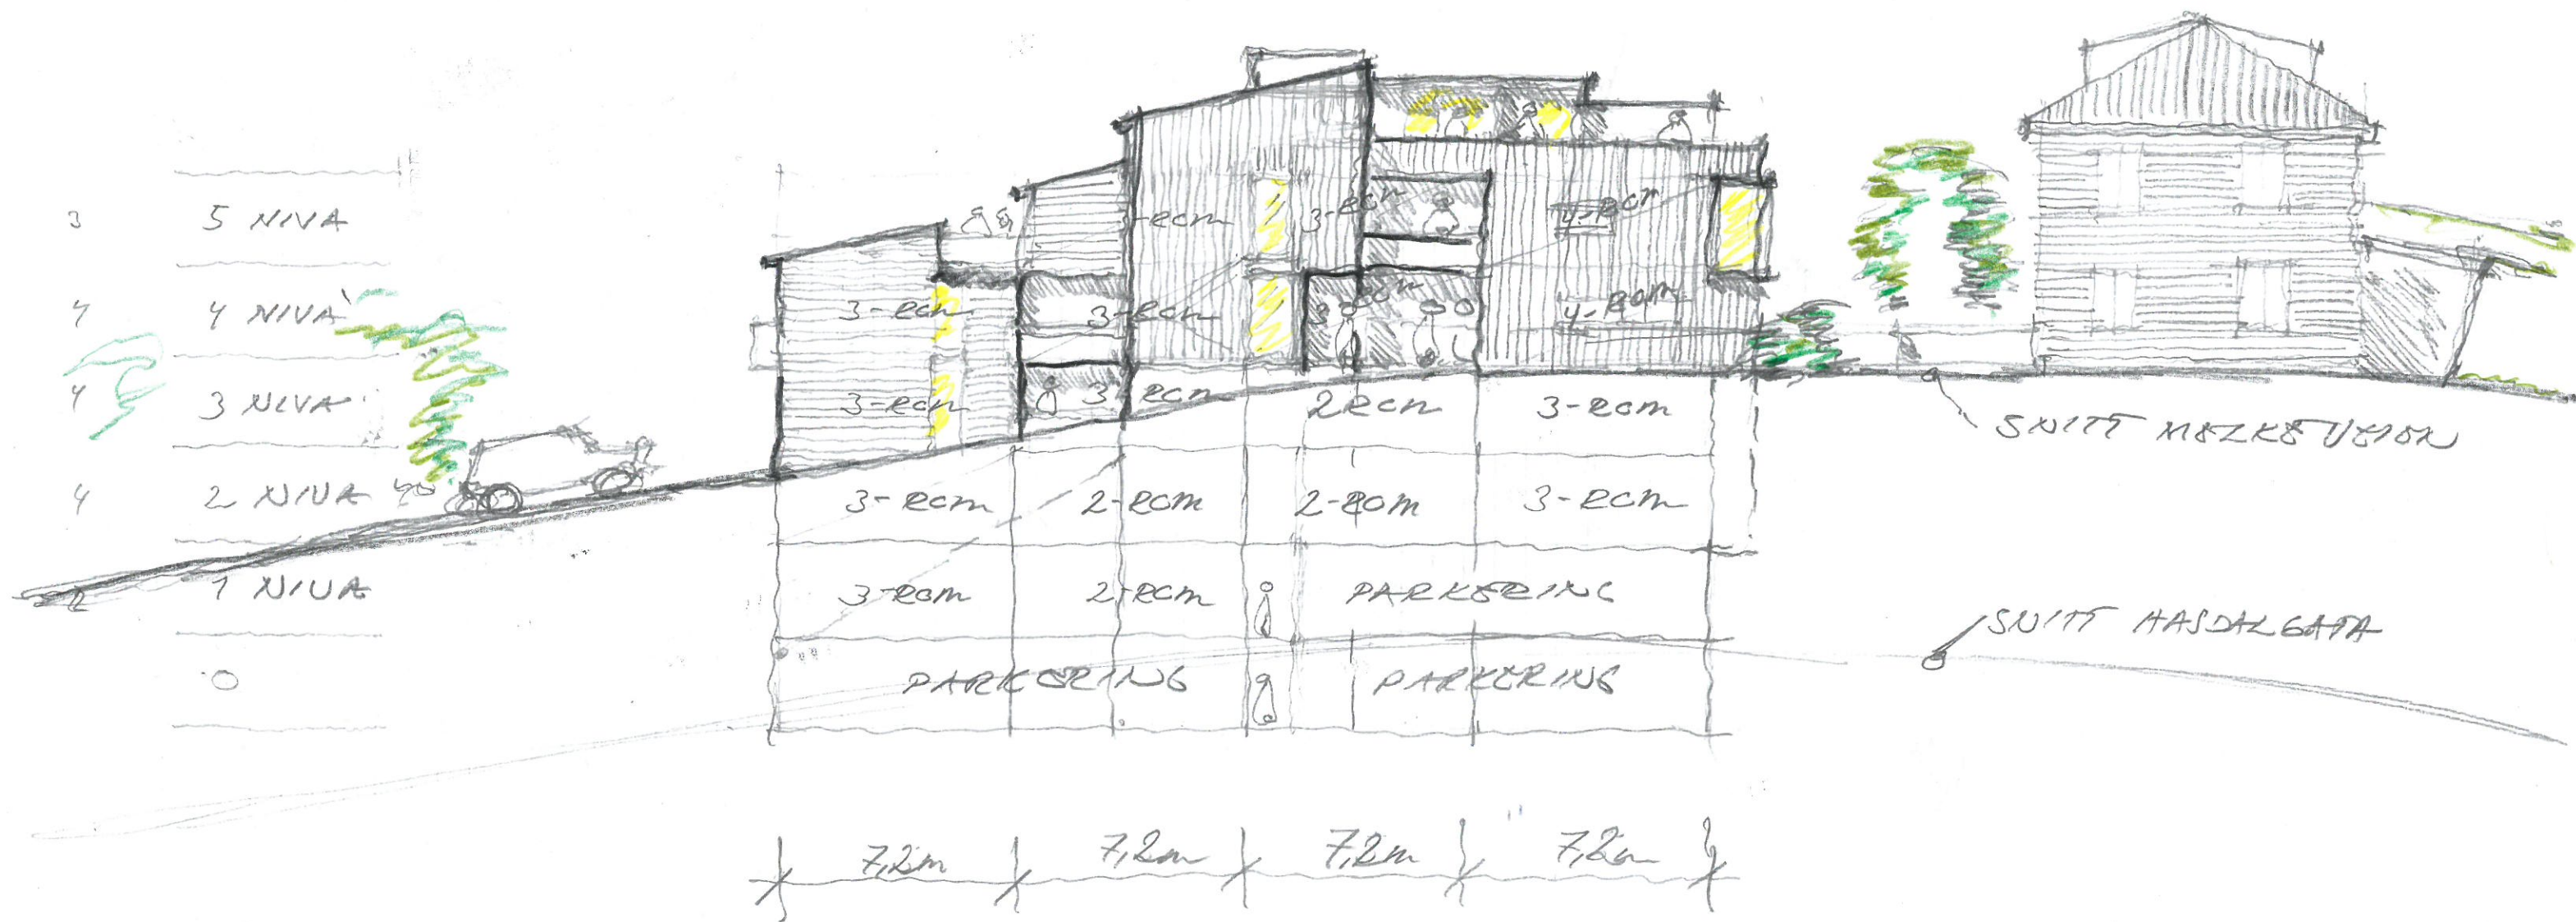

REV 12. APRIL 2018 MÅL 1:200 & A3
 SKISSE HASDALSGATA 12 - EISØR
 FASADE / SNITT MOT SYD
 DM / LOK



REV. 12. APRIL 2018 MÅZ 1:200 ~ A3
 SKISSE HASDARGATA 12 ~ BILDER
 FASADE / TERRÄNGSNITT MOT ØST
 DN 1/20M